


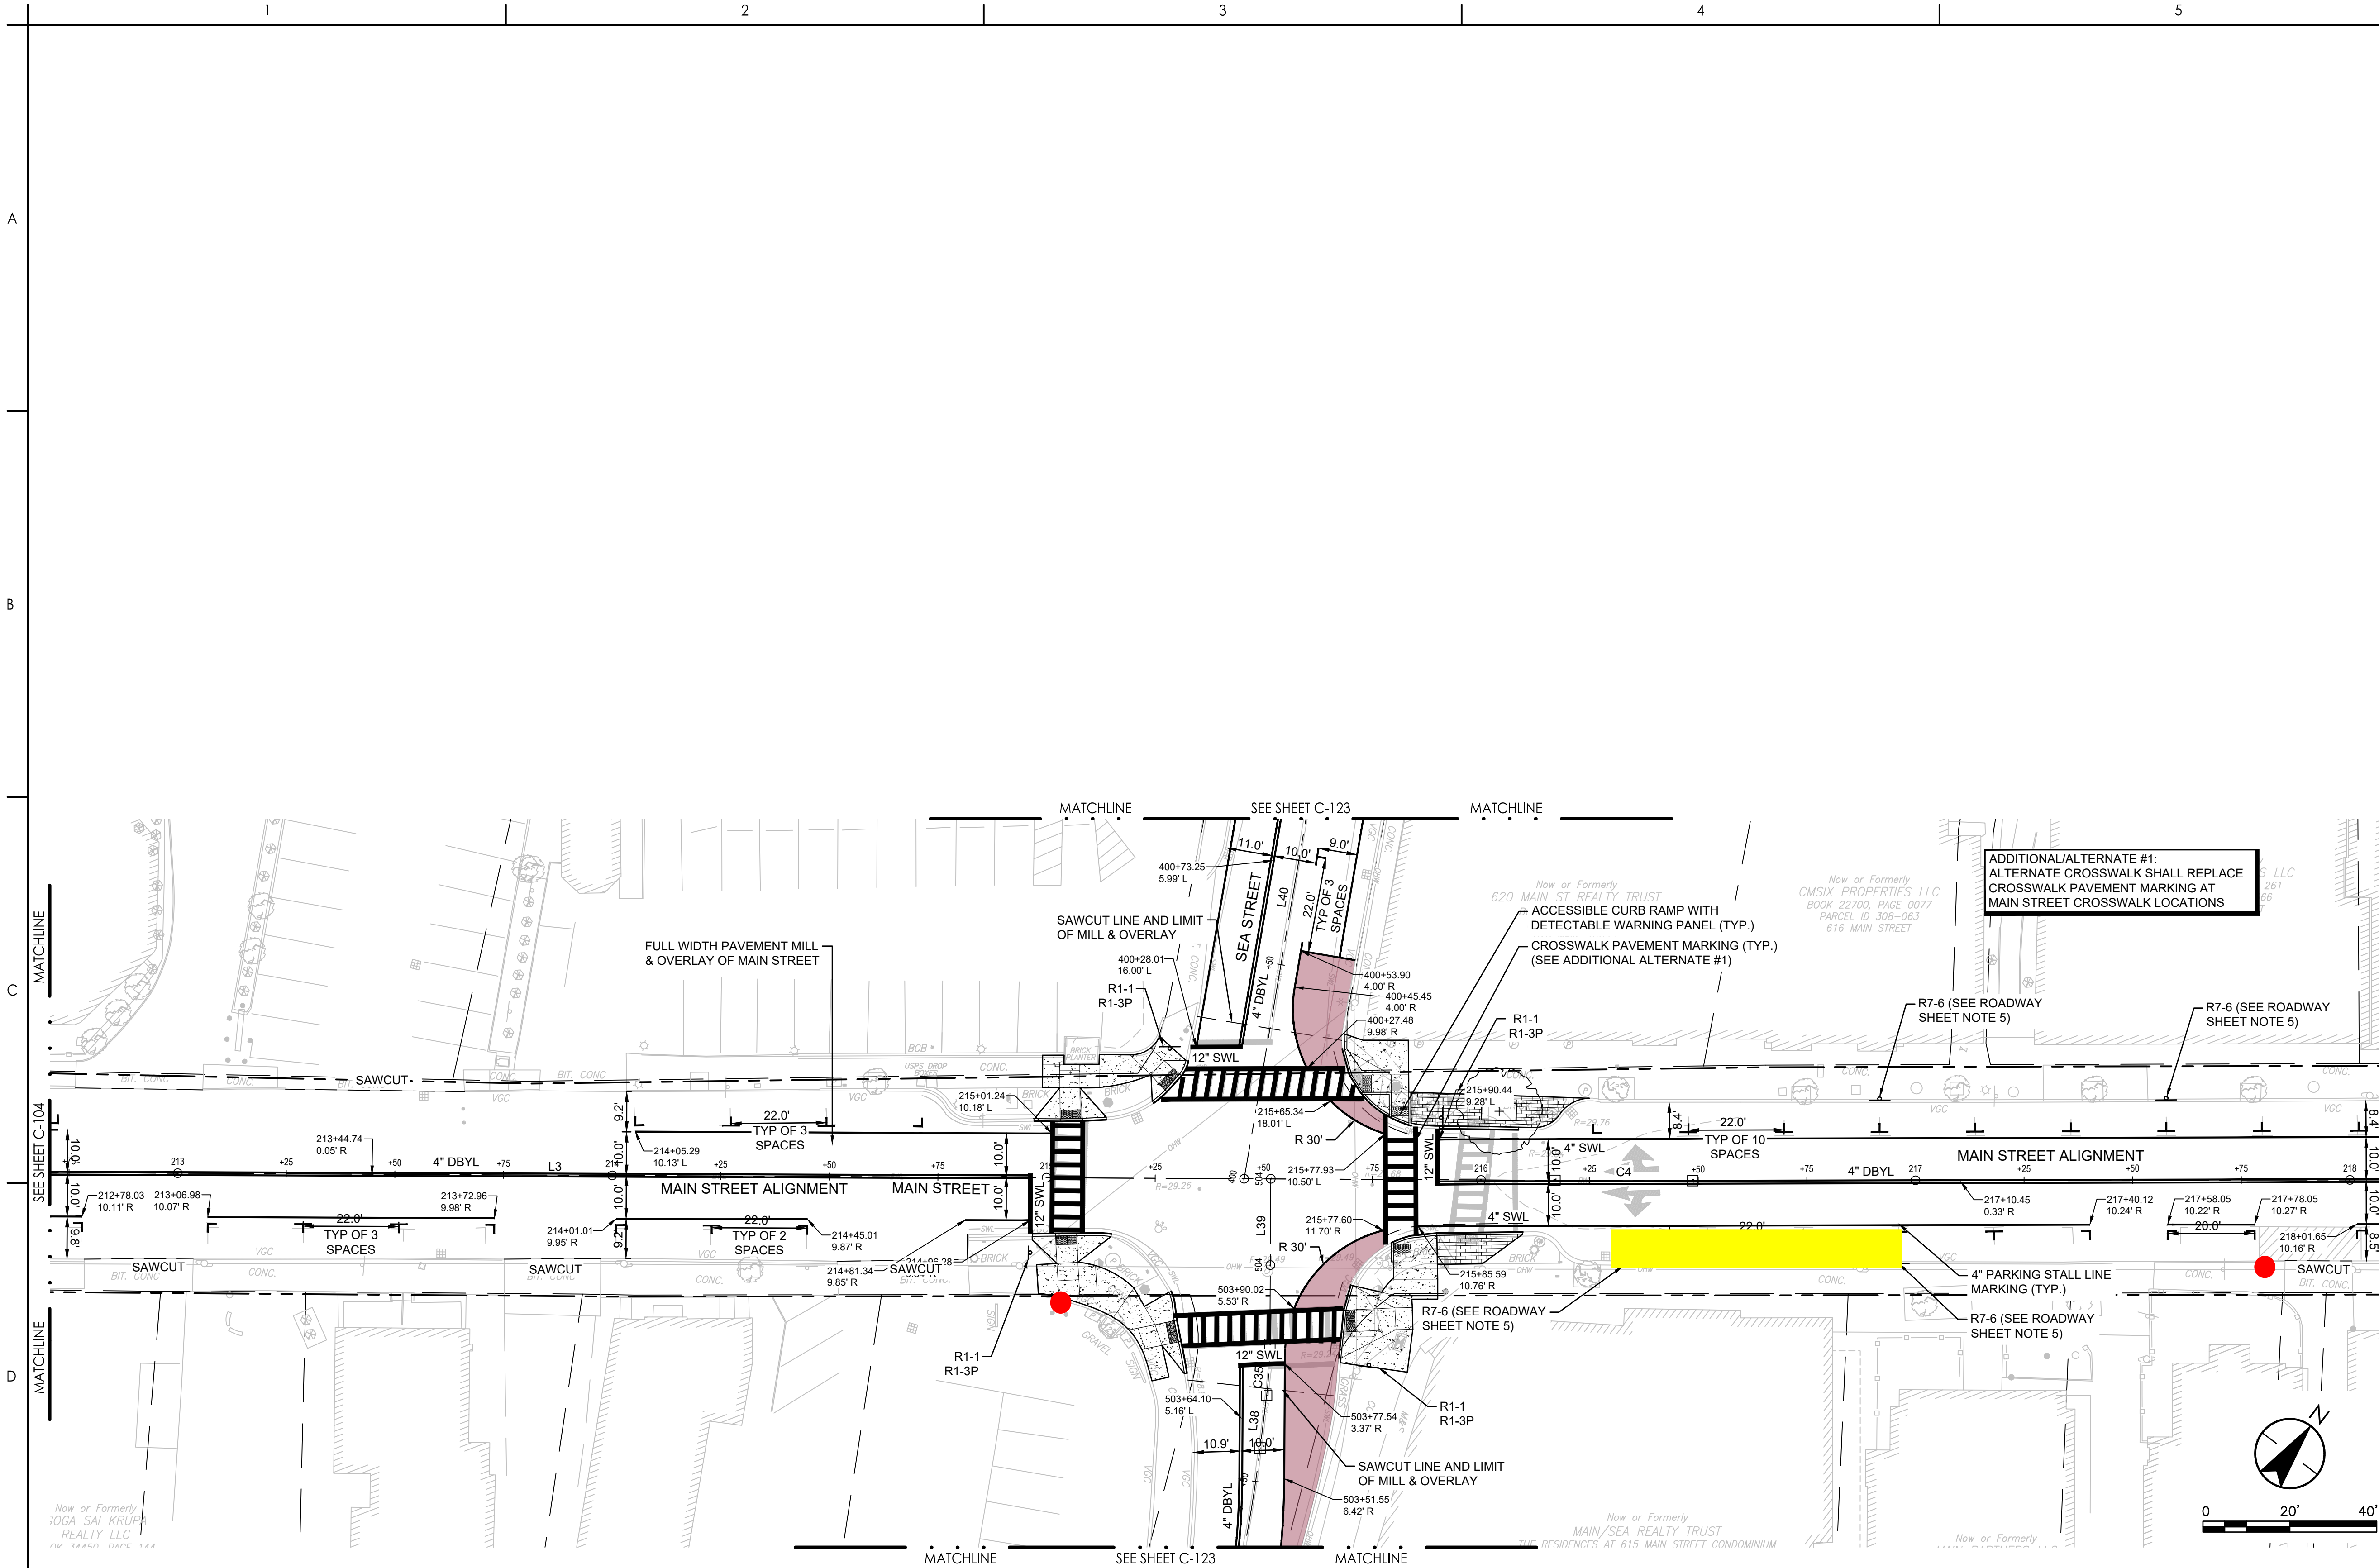

KEY PLAN

ROADWAY LEGEND

PROPERTY LINE

LIMIT OF DISTURBANCE

BORDERING VEGETATED WETLAND

100-FT WETLAND BUFFER

BANK OF STREAM

100-FT INNER RIPARIAN ZONE

200-FT OUTER RIPARIAN ZONE

BICYCLIST SYMBOL WITH ARROW PAVEMENT MARKING

BIKE & PARKING LANES BUFFER PAINT MARKING

SHARED LANE LANE PAVEMENT MARKING

SCHOOL ZONE INDICATOR PAINT MARKING

YIELD MARKINGS

LIGHT POLE

RECTANGULAR RAPID FLASHING BEACON

POLE-MOUNTED LIGHT ARM

CURB CORNER (TYPE A)

SIGN POST & FOOTING

DETECTABLE WARNING PANEL

ACCESSIBLE PARKING PAVEMENT MARKING

CONCRETE SIDEWALK

BRICK PAVER SIDEWALK

BRICK PAVER TRUCK APRON

BIKE LANE PAVEMENT MARKING

BIKE LANE CROSSING MARKING

BITUMINOUS SHARED USE PATH

CURB EXTENSION PAVEMENT MARKING

COLORLED STAMPED PAVEMENT

L 38

C 41

DBYL

DYL

SWL

PSM

VGC

FGC

MGC

TGC

LINEAR SEGMENT, SEE SHEET C-601

CURVED SEGMENT, SEE SHEET C-601

DOUBLE YELLOW PAINTED LINE

DASHED YELLOW PAINTED LINE

SOLID WHITE PAINTED LINE

PARKING SPACE MARKING

VERTICAL GRANITE CURB

FLUSH GRANITE CURB

MOUNTABLE GRANITE CURB

TRANSITION GRANITE CURB

- ROADWAY SHEET NOTES
- SEE SHEET G-002 FOR GENERAL PROJECT NOTES.
 - EXISTING CURBS SHALL DEFINE LIMITS OF MILLING & OVERLAY UNLESS OTHERWISE IDENTIFIED ON PLANS.
 - REMOVE AND SALVAGE ALL EXISTING SIGNAL EQUIPMENT TO THE TOWN. PAVEMENT PATCHES TO MATCH EXISTING MATERIALS.
 - PARKING STALL WIDTHS SHALL VARY. PROVIDE 8' MINIMUM TO EX CURB, NOTIFY TOWN AND ENGINEER OF ANY DISCREPANCIES.
 - R7-6 SIGNS TO HAVE TEXT INDICATING LOADING HOURS 6:00 AM - 10:00 AM.
 - ADJUST FRAMES OF ALL UTILITY STRUCTURES AND VALVE BOXES WITHIN THE LIMIT OF WORK TO PROPOSED GRADES AS SHOWN ON PLANS.
 - SEE SEET C-503 FOR SIGNAGE SCHEDULE.
 - SEE SHEET C-601 FOR GEOMETRIC INFORMATION OF ROADWAY ALIGNMENT LAYOUTS.

Revision	By	Appd	YYYY.MM.DD
BID DOCUMENTS	PCW	GPR	2026.02.06
100% DESIGN DRAFT	PCW	GPR	2025.12.22
75% DESIGN DRAFT	PCW	GPR	2025.05.23
75% DESIGN DRAFT	PCW	GPR	2025.04.04
25% DESIGN	AMJ	GPR	2024.11.22
Issued	By	Appd	YYYY.MM.DD

Seal of the Commonwealth of Massachusetts

GEORGE P. RYAN CIVIL No. 54497 REGISTERED PROFESSIONAL ENGINEER

2/10/2026

Stantec

Stantec Consulting Services Inc. 40 Water Street, 3rd Floor Boston, MA 02109 Tel: 617-234-3100 www.stantec.com

Copyright Reserved

The Contractor shall verify and be responsible for all dimensions. DO NOT scale the drawing - any errors or omissions shall be reported to Stantec without delay. The Copyrights to all designs and drawings are the property of Stantec. Reproduction or use for any purpose other than that authorized by Stantec is forbidden.

Client/Project Logo

Seal of the Town of Barnstable, Mass. Adopted May 4, 1889

Client/Project THE TOWN OF BARNSTABLE, MA

DOWNTOWN HYANNIS GREAT STREETS

HYANNIS, MA

File Name: 210400118_C-102

Dwn. Dsgn. Chkd. YYYY.MM.DD

Title ROADWAY PLAN MAIN STREET 212+71 - 218+11

Contract No. 210400118

Sheet 17 of 89


Scale 1" = 20'

Revision

Drawing No.

C-105

U:\210400118\Design\Drawings - Documents\Sheet\17_C-105.dwg 2/10/2026 10:55 AM

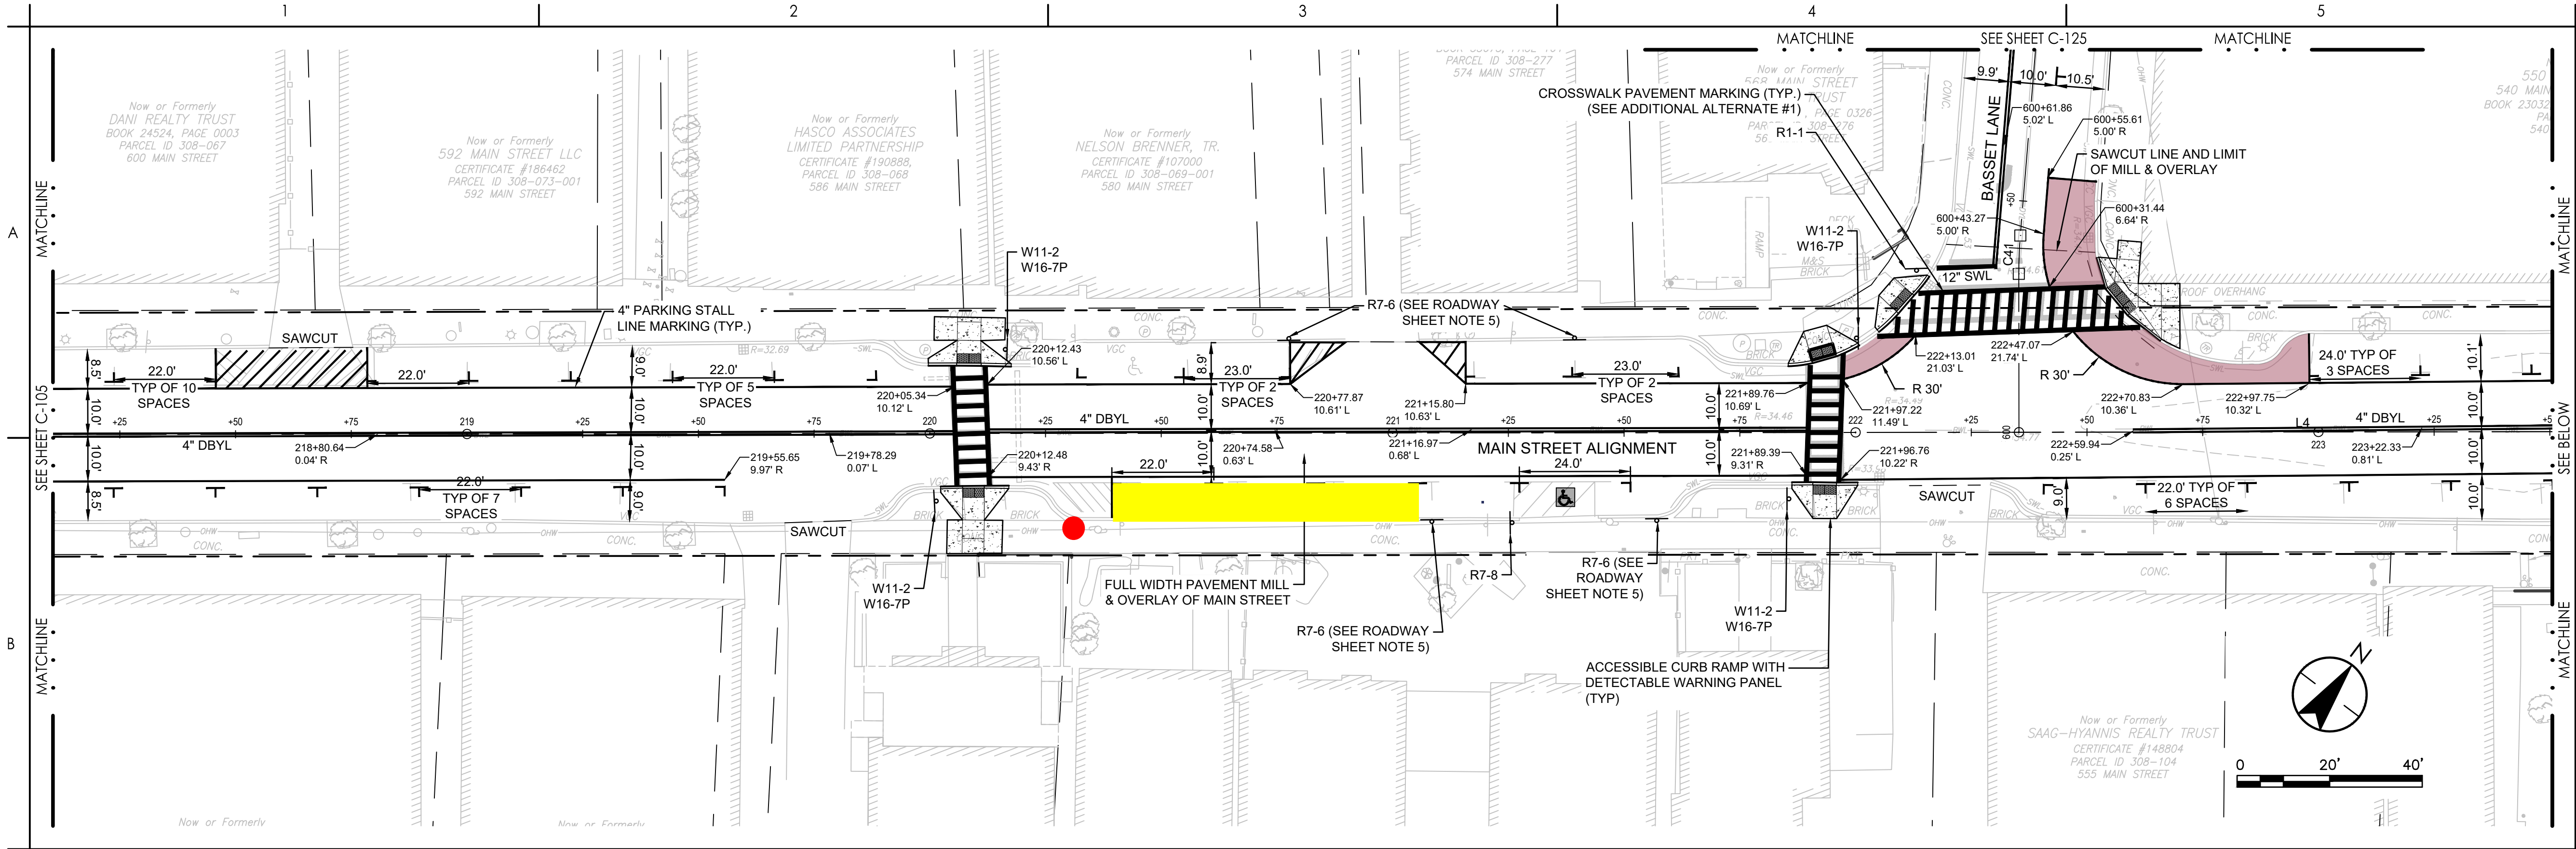

KEY PLAN

ROADWAY LEGEND

PROPERTY LINE

LIMIT OF DISTURBANCE

BORDERING VEGETATED WETLAND

100-FT WETLAND BUFFER

BANK OF STREAM

100-FT INNER RIPARIAN ZONE

200-FT OUTER RIPARIAN ZONE

BICYCLIST SYMBOL WITH ARROW

PAVEMENT MARKING

BIKE & PARKING LANES

BUFFER PAINT MARKING

SHARED LANE LANE

PAVEMENT MARKING

SCHOOL ZONE INDICATOR

PAINT MARKING

YIELD MARKINGS

LIGHT POLE

RECTANGULAR RAPID

FLASHING BEACON

POLE-MOUNTED LIGHT ARM

CURB CORNER (TYPE A)

SIGN POST & FOOTING

DETECTABLE WARNING PANEL

ACCESSIBLE PARKING PAVEMENT

MARKING

CONCRETE SIDEWALK

BRICK PAVER SIDEWALK

BRICK PAVER TRUCK APRON

BIKE LANE PAVEMENT MARKING

BIKE LANE CROSSING MARKING

BITUMINOUS SHARED USE PATH

CURB EXTENSION

PAVEMENT MARKING

COLORED STAMPED PAVEMENT

L 38

LINEAR SEGMENT, SEE SHEET C-601

C 41

CURVED SEGMENT, SEE SHEET C-601

DBYL

DOUBLE YELLOW PAINTED LINE

DYL

DASHED YELLOW PAINTED LINE

SWL

SOLID WHITE PAINTED LINE

PSM

PARKING SPACE MARKING

VGC

VERTICAL GRANITE CURB

FGC


FLUSH GRANITE CURB

MGC

MOUNTABLE GRANITE CURB

TGC

TRANSITION GRANITE CURB

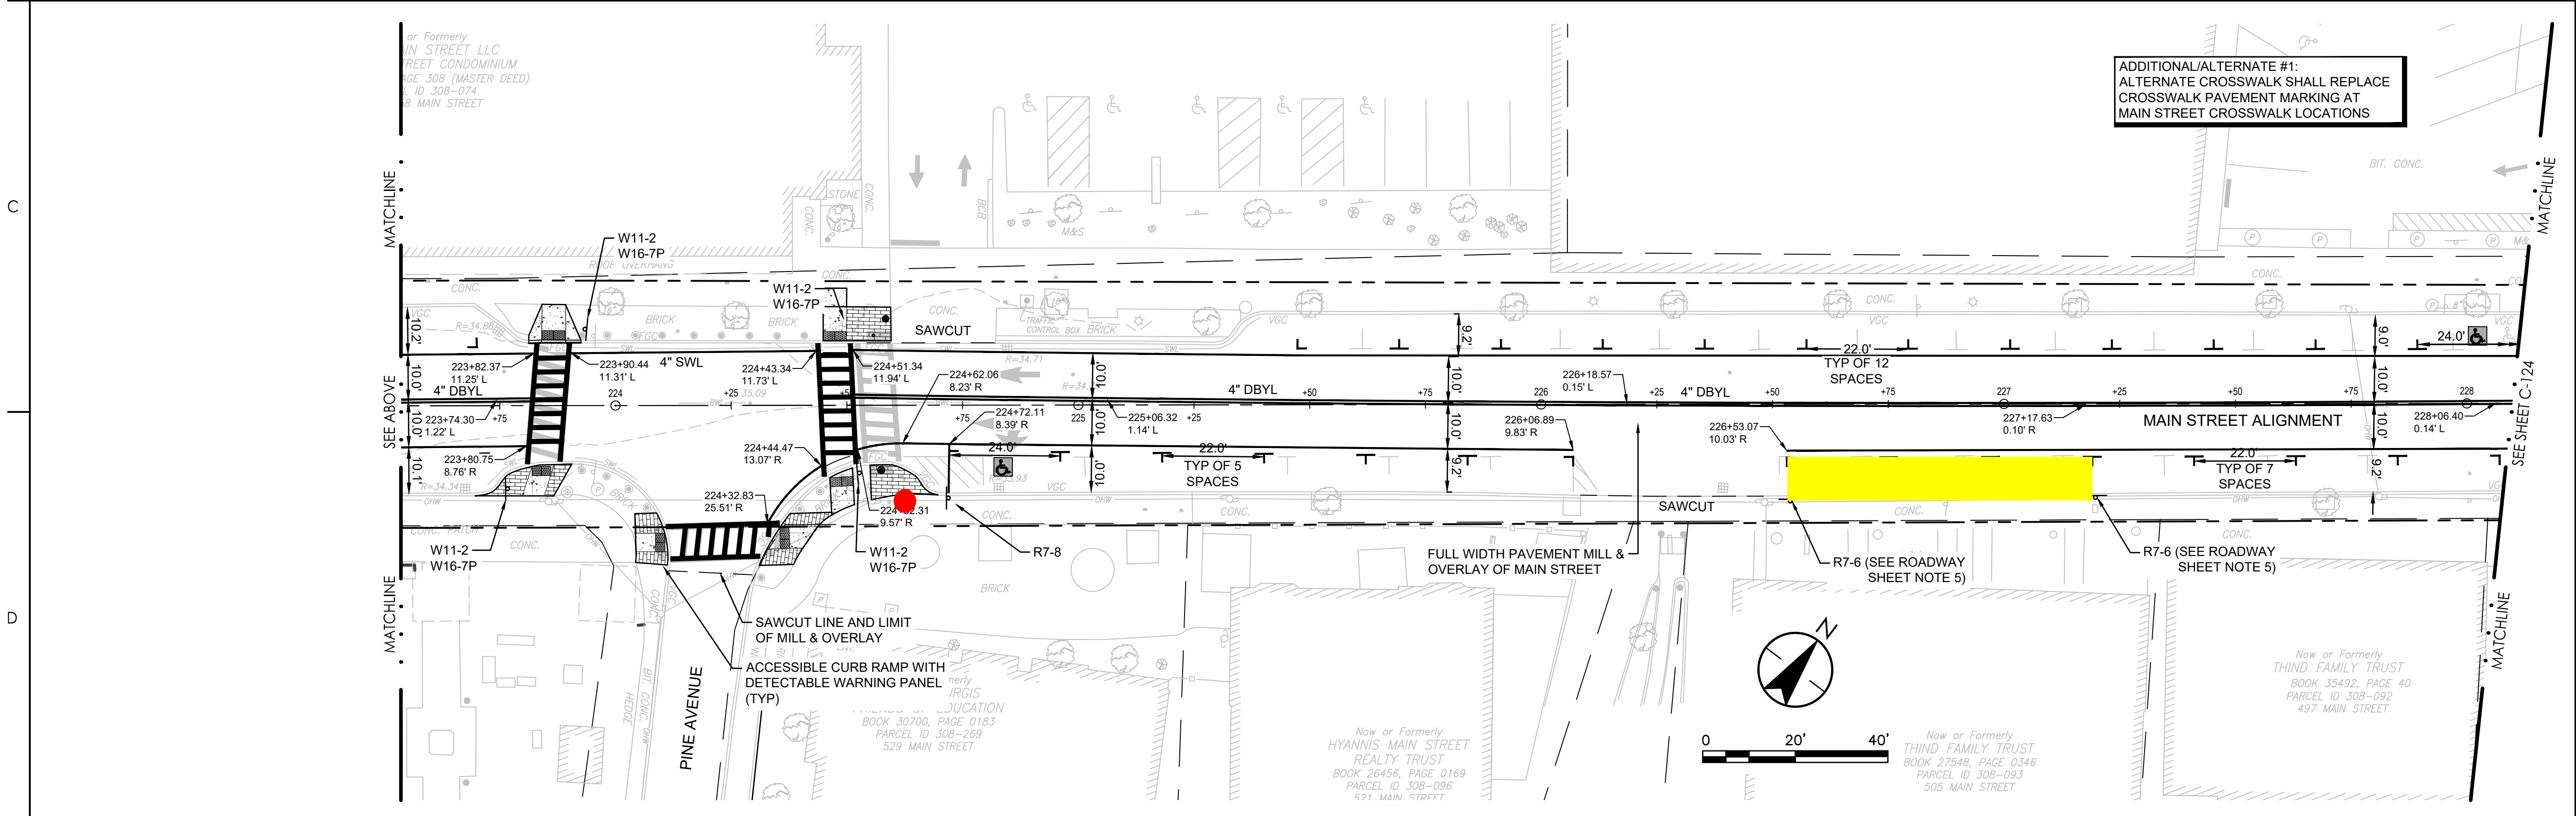

ROADWAY SHEET NOTES

1. SEE SHEET G-002 FOR GENERAL PROJECT NOTES.

2. EXISTING CURBS SHALL DEFINE LIMITS OF MILLING & OVERLAY UNLESS OTHERWISE IDENTIFIED ON PLANS.

3. REMOVE AND SALVAGE ALL EXISTING SIGNAL EQUIPMENT TO THE TOWN. PAVEMENT PATCHES TO MATCH EXISTING MATERIALS.

4. PARKING STALL WIDTHS SHALL VARY. PROVIDE 8' MINIMUM TO EX CURB, NOTIFY TOWN AND ENGINEER OF ANY DISCREPANCIES.

5. R7-6 SIGNS TO HAVE TEXT INDICATING LOADING HOURS 6:00 AM - 10:00 AM.

6. ADJUST FRAMES OF ALL UTILITY STRUCTURES AND VALVE BOXES WITHIN THE LIMIT OF WORK TO PROPOSED GRADES AS SHOWN ON PLANS.

7. SEE SEET C-503 FOR SIGNAGE SCHEDULE.

8. SEE SHEET C-601 FOR GEOMETRIC INFORMATION OF ROADWAY ALIGNMENT LAYOUTS.

Revision	By	Appd	YYYY.MM.DD
BID DOCUMENTS	PCW	GPR	2026.02.06
100% DESIGN DRAFT	PCW	GPR	2025.12.22
75% DESIGN DRAFT	PCW	GPR	2025.05.23
75% DESIGN DRAFT	PCW	GPR	2025.04.04
25% DESIGN	AMJ	GPR	2024.11.22
Issued	By	Appd	YYYY.MM.DD

Seal of the Commonwealth of Massachusetts

GEORGE P. RYAN CIVIL No. 54497 REGISTERED PROFESSIONAL ENGINEER

2/10/2026

Stantec

Stantec Consulting Services Inc. 40 Water Street, 3rd Floor Boston, MA 02109 Tel: 617-234-3100 www.stantec.com

Copyright Reserved

The Contractor shall verify and be responsible for all dimensions. DO NOT scale the drawing - any errors or omissions shall be reported to Stantec without delay. The Copyrights to all designs and drawings are the property of Stantec. Reproduction or use for any purpose other than that authorized by Stantec is forbidden.

Client/Project Logo

Seal of the Town of Barnstable, Mass. Adopted May 4, 1889

Client/Project THE TOWN OF BARNSTABLE, MA

DOWNTOWN HYANNIS GREAT STREETS

HYANNIS, MA

File Name: 210400118_C-102

Dwn. Dsgn. Chkd. YYYY.MM.DD

Title ROADWAY PLAN MAIN STREET 218+11 - 228+10

Contract No. 210400118


Sheet 18 of 89

Scale 1" = 20'

Revision

Drawing No.

C-106

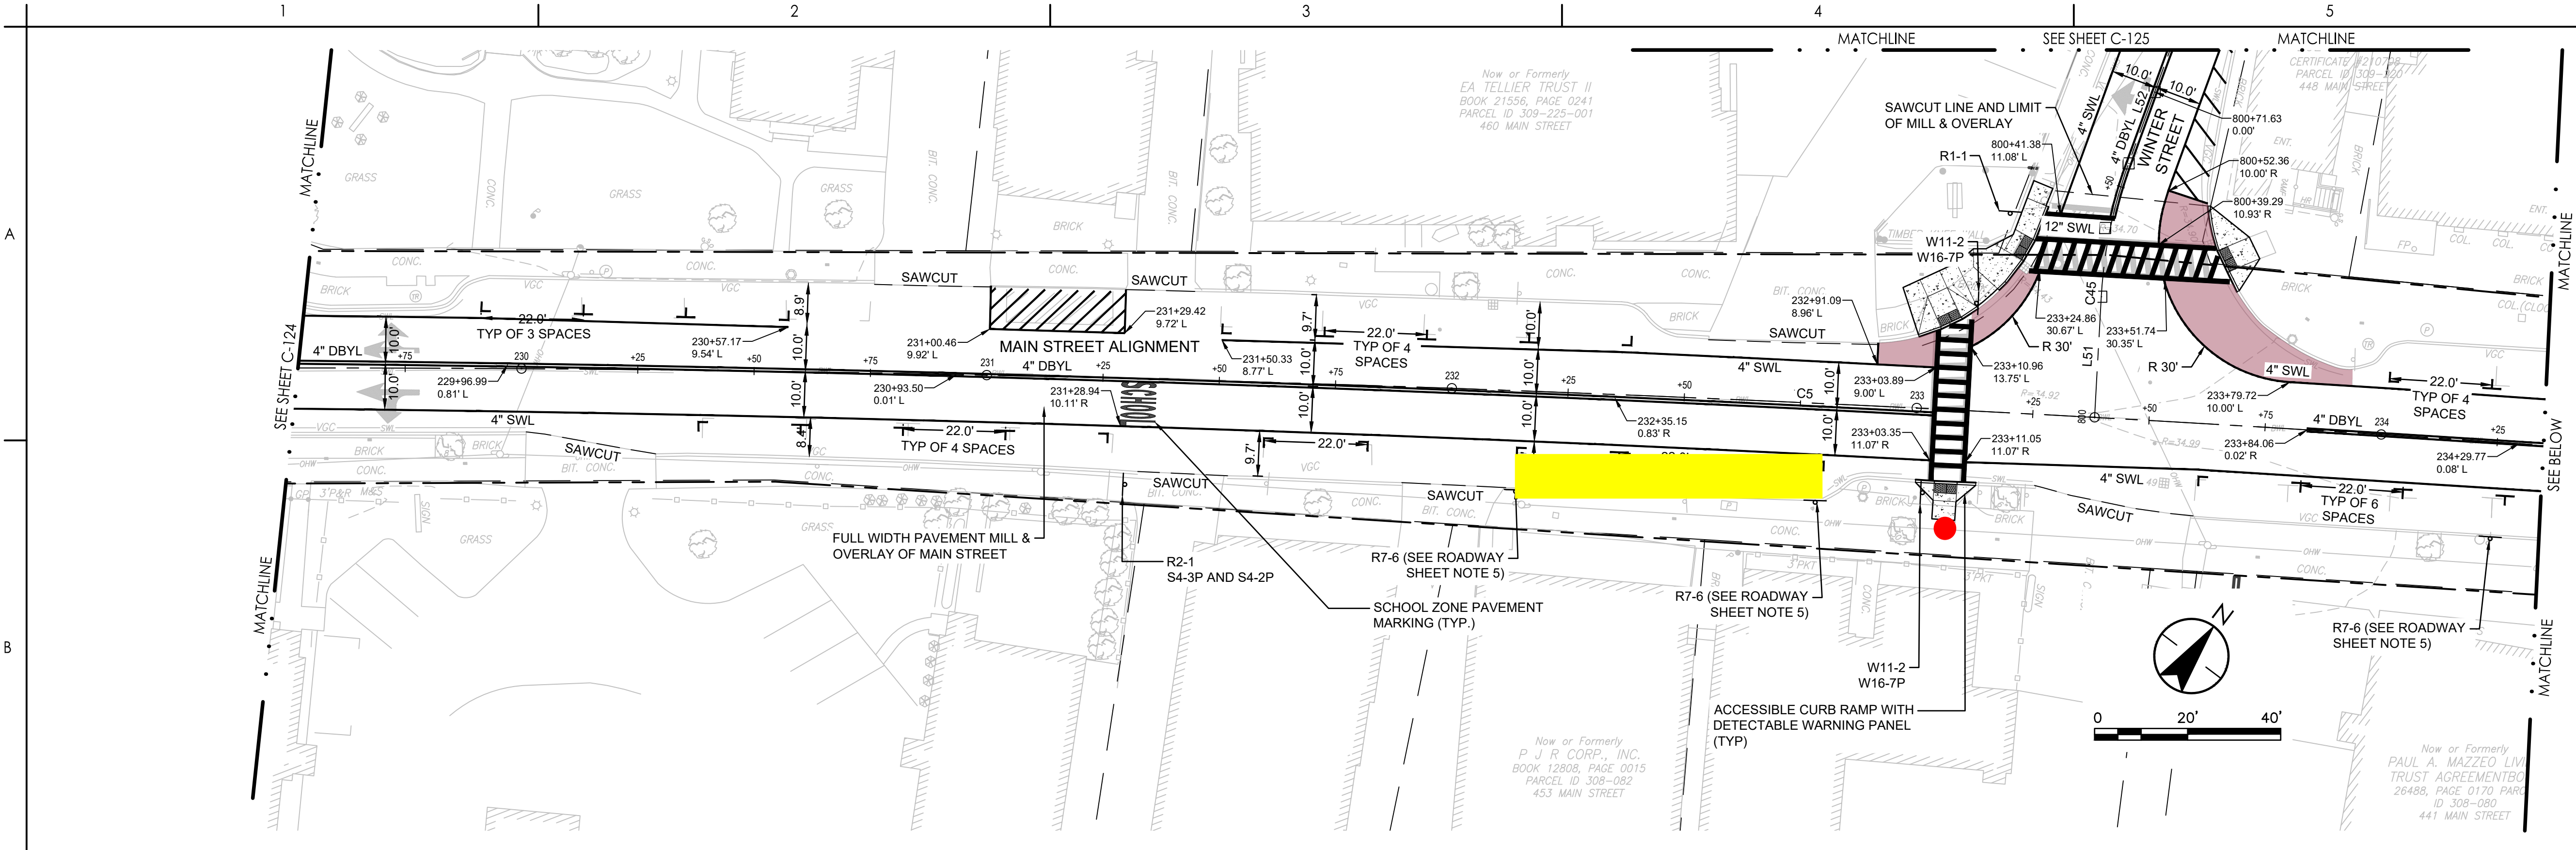


KEY PLAN

ROADWAY LEGEND

	PROPERTY LINE
	LIMIT OF DISTURBANCE
	BORDERING VEGETATED WETLAND
	100-FT WETLAND BUFFER
	BANK OF STREAM
	100-FT INNER RIPARIAN ZONE
	200-FT OUTER RIPARIAN ZONE
	BICYCLIST SYMBOL WITH ARROW
	PAVEMENT MARKING
	BIKE & PARKING LANES BUFFER PAINT MARKING
	SHARED LANE LANE PAVEMENT MARKING
	SCHOOL ZONE INDICATOR PAINT MARKING
	YIELD MARKINGS
	LIGHT POLE
	RECTANGULAR RAPID FLASHING BEACON
	POLE-MOUNTED LIGHT ARM
	CURB CORNER (TYPE A)
	SIGN POST & FOOTING
	DETECTABLE WARNING PANEL
	ACCESSIBLE PARKING PAVEMENT MARKING
	CONCRETE SIDEWALK
	BRICK PAVER SIDEWALK
	BRICK PAVER TRUCK APRON
	BIKE LANE PAVEMENT MARKING
	BIKE LANE CROSSING MARKING
	BITUMINOUS SHARED USE PATH
	CURB EXTENSION PAVEMENT MARKING
	COLORLED STAMPED PAVEMENT

	L 38		LINEAR SEGMENT, SEE SHEET C-601
	C 41		CURVED SEGMENT, SEE SHEET C-601
	DBYL		DOUBLE YELLOW PAINTED LINE
	DYL		DASHED YELLOW PAINTED LINE
	SWL		SOLID WHITE PAINTED LINE
	PSM		PARKING SPACE MARKING
	VGC		VERTICAL GRANITE CURB
	FGC		FLUSH GRANITE CURB
	MGC		MOUNTABLE GRANITE CURB
	TGC		TRANSITION GRANITE CURB

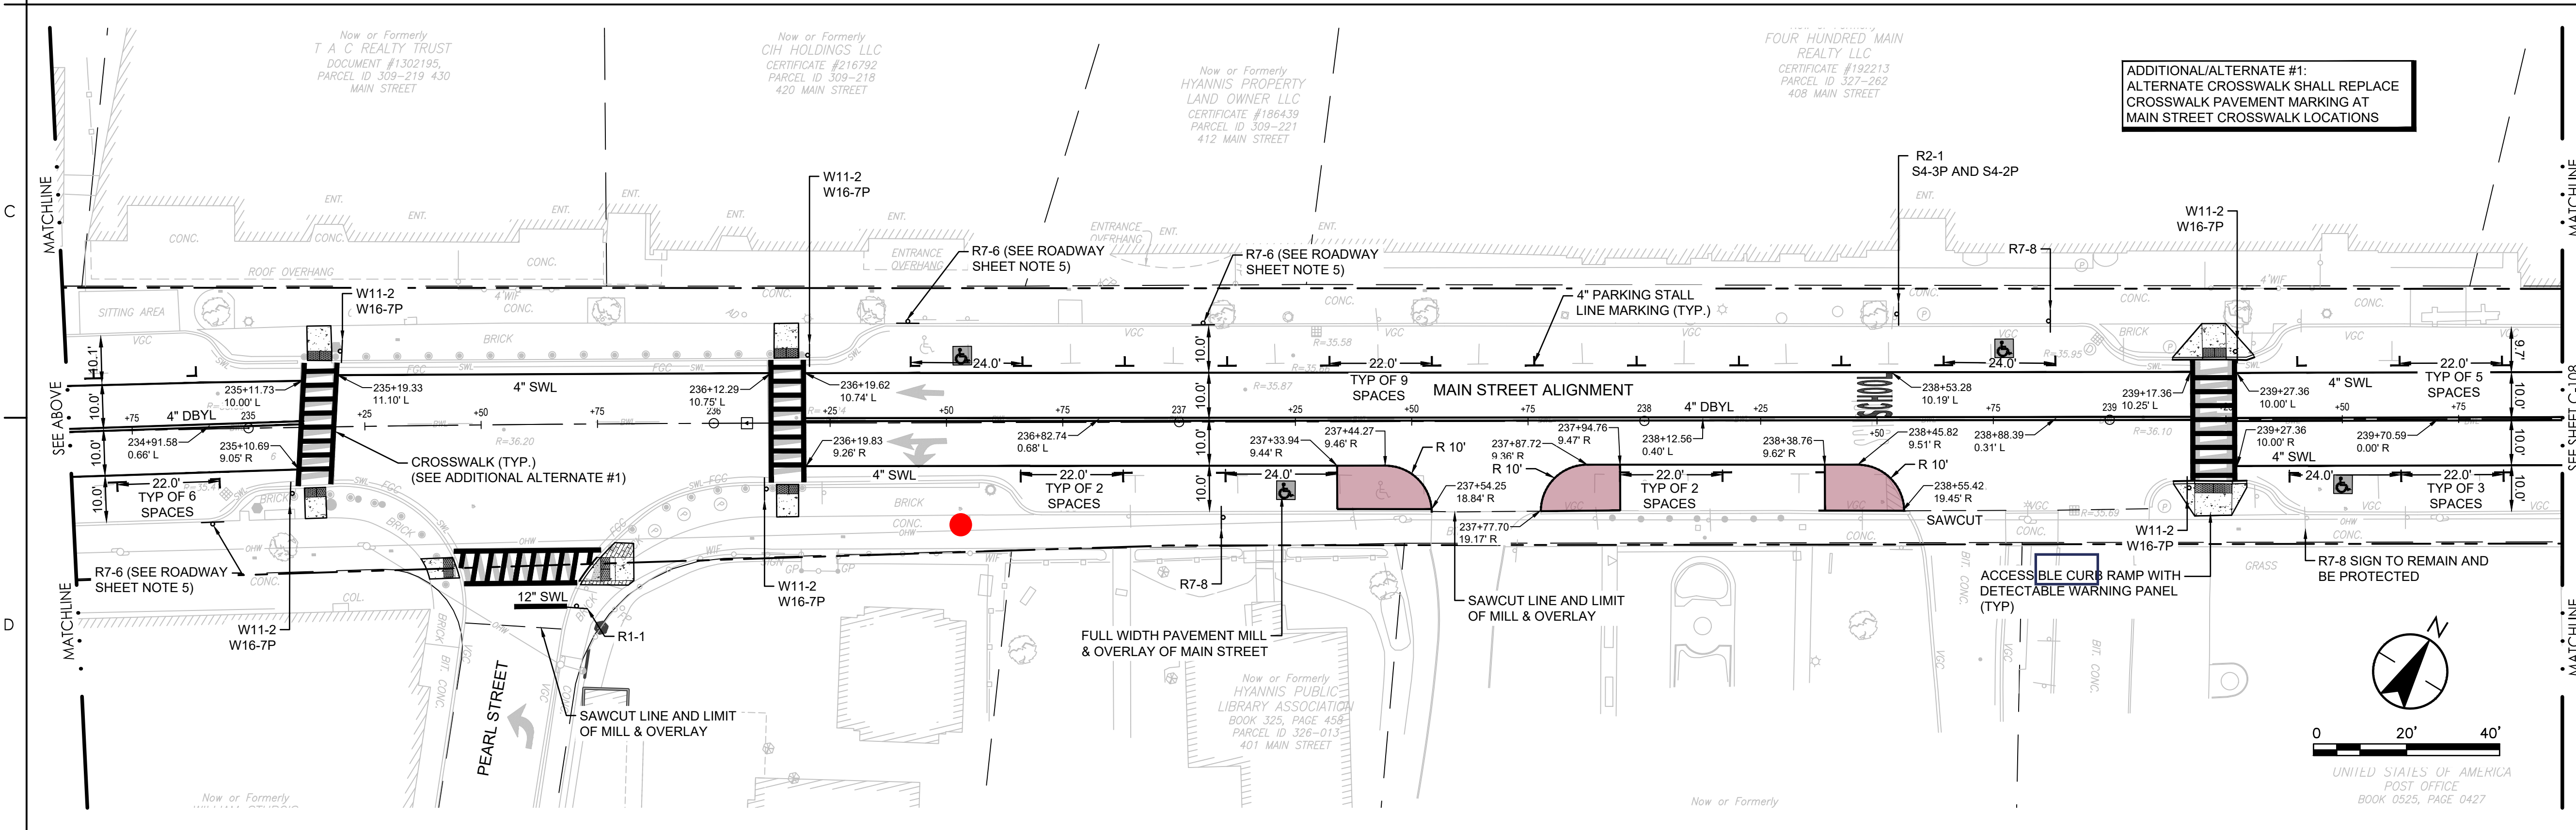

ROADWAY SHEET NOTES

- SEE SHEET G-002 FOR GENERAL PROJECT NOTES.
- EXISTING CURBS SHALL DEFINE LIMITS OF MILLING & OVERLAY UNLESS OTHERWISE IDENTIFIED ON PLANS.
- REMOVE AND SALVAGE ALL EXISTING SIGNAL EQUIPMENT TO THE TOWN. PAVEMENT PATCHES TO MATCH EXISTING MATERIALS.
- PARKING STALL WIDTHS SHALL VARY. PROVIDE 8' MINIMUM TO EX CURB, NOTIFY TOWN AND ENGINEER OF ANY DISCREPANCIES.
- R7-6 SIGNS TO HAVE TEXT INDICATING LOADING HOURS 6:00 AM - 10:00 AM.
- ADJUST FRAMES OF ALL UTILITY STRUCTURES AND VALVE BOXES WITHIN THE LIMIT OF WORK TO PROPOSED GRADES AS SHOWN ON PLANS.
- SEE SEET C-503 FOR SIGNAGE SCHEDULE.
- SEE SHEET C-601 FOR GEOMETRIC INFORMATION OF ROADWAY ALIGNMENT LAYOUTS.

Revision

	By	Appd	YYYY.MM.DD
BID DOCUMENTS	PCW	GPR	2026.02.06
100% DESIGN DRAFT	PCW	GPR	2025.12.22
75% DESIGN DRAFT	PCW	GPR	2025.05.23
75% DESIGN DRAFT	PCW	GPR	2025.04.04
25% DESIGN	AMJ	GPR	2024.11.22
Issued	By	Appd	YYYY.MM.DD

Stantec Consulting Services Inc.
40 Water Street, 3rd Floor
Boston, MA 02109
Tel: 617-234-3100
www.stantec.com

Copyright Reserved

The Contractor shall verify and be responsible for all dimensions. DO NOT scale the drawing - any errors or omissions shall be reported to Stantec without delay. The Copyrights to all designs and drawings are the property of Stantec. Reproduction or use for any purpose other than that authorized by Stantec is forbidden.

Client/Project Logo

Client/Project

THE TOWN OF BARNSTABLE, MA

DOWNTOWN HYANNIS GREAT STREETS

HYANNIS, MA

File Name: 210400118_C-102

Dwn. Dsgn. Chkd. YYYY.MM.DD



Title

ROADWAY PLAN

MAIN STREET 229+52 - 239+97


Contract No.	Sheet	Scale
210400118	19 of 89	1" = 20'
Revision	Drawing No.	

C-107

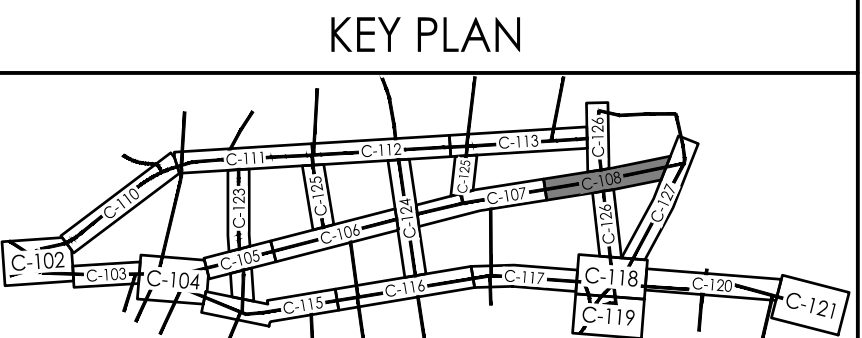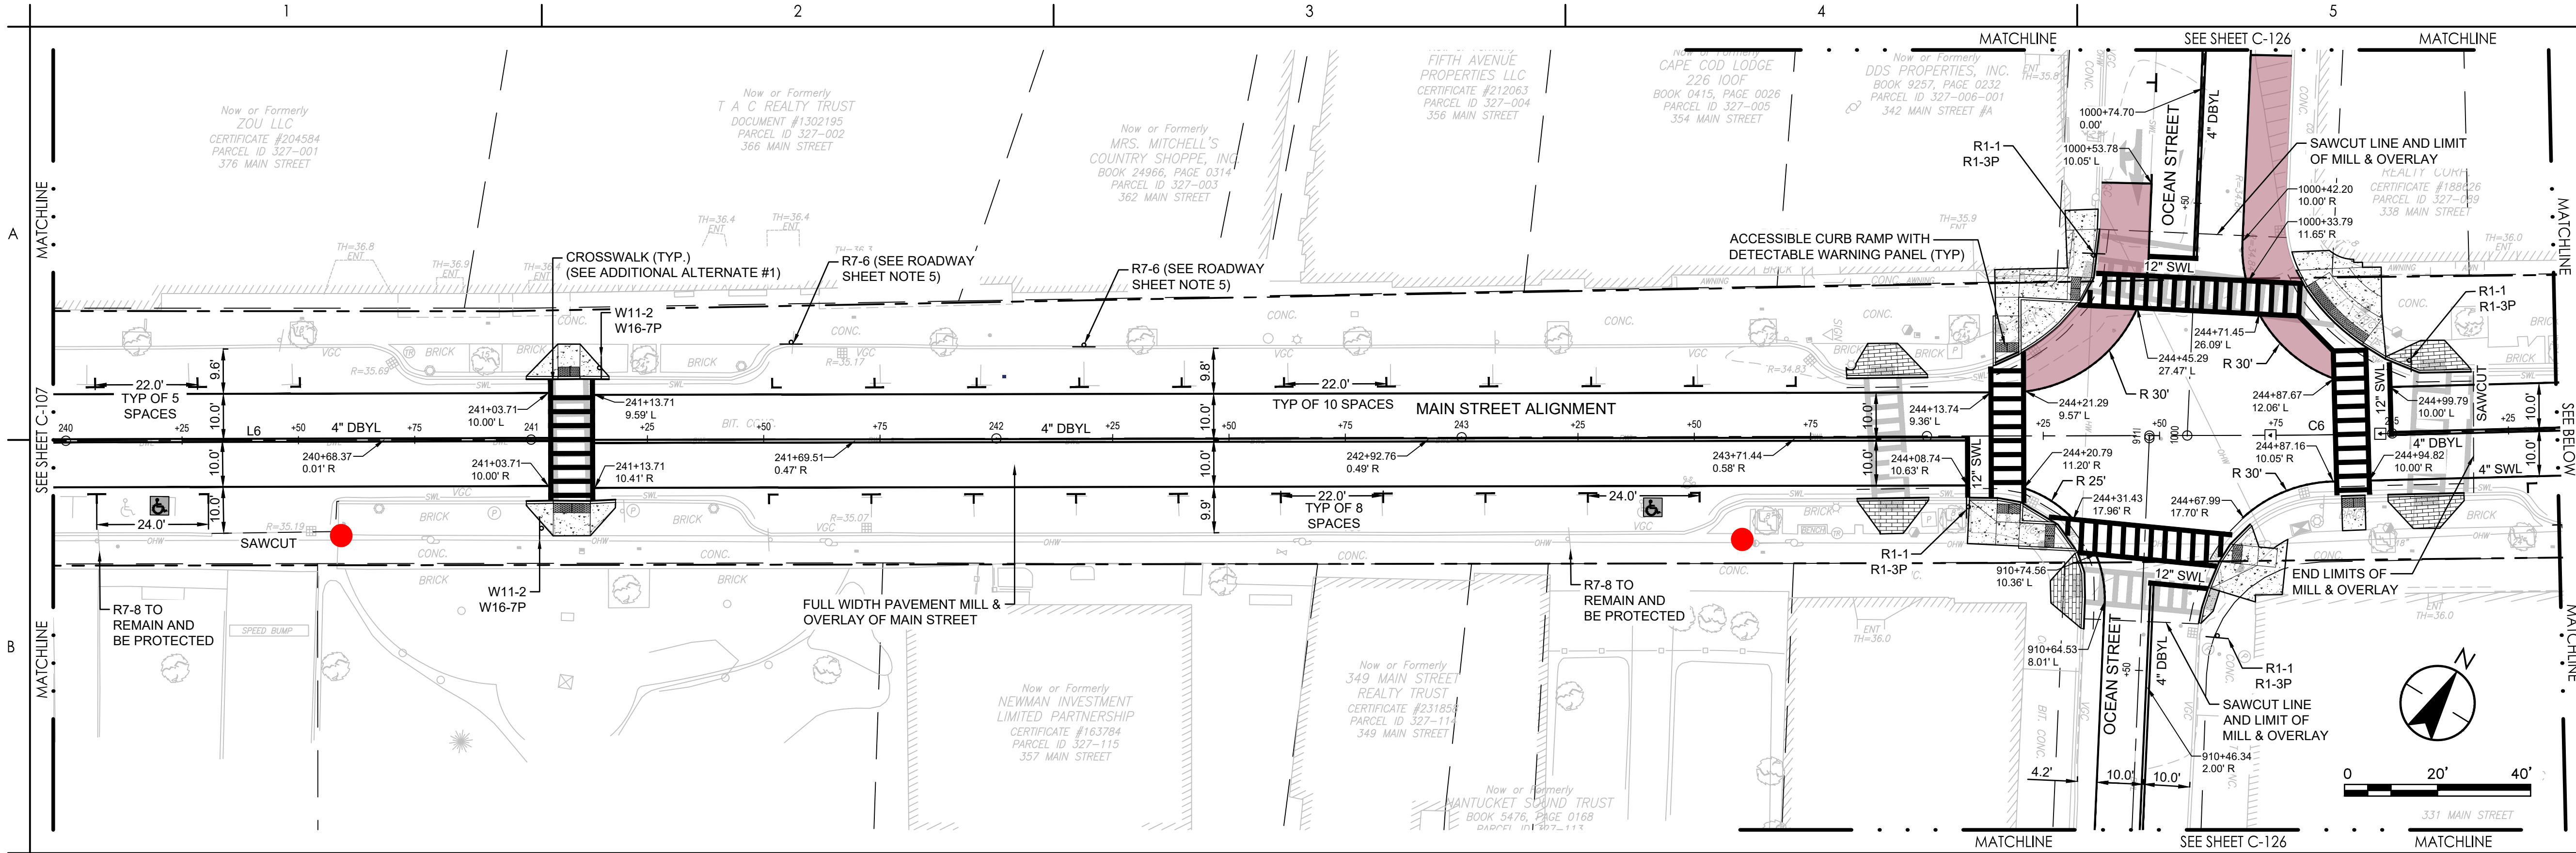



ROADWAY LEGEND	
	PROPERTY LINE
	LIMIT OF DISTURBANCE
	BORDERING VEGETATED WETLAND
	100-FT WETLAND BUFFER
	BANK OF STREAM
	100-FT INNER RIPARIAN ZONE
	200-FT OUTER RIPARIAN ZONE
	BICYCLIST SYMBOL WITH ARROW
	PAVEMENT MARKING
	BIKE & PARKING LANES BUFFER PAINT MARKING
	SHARED LANE LANE PAVEMENT MARKING
	SCHOOL ZONE INDICATOR PAINT MARKING
	YIELD MARKINGS
	LIGHT POLE
	RECTANGULAR RAPID FLASHING BEACON
	POLE-MOUNTED LIGHT ARM
	CURB CORNER (TYPE A)
	SIGN POST & FOOTING
	DETECTABLE WARNING PANEL
	ACCESSIBLE PARKING PAVEMENT MARKING
	CONCRETE SIDEWALK
	BRICK PAVER SIDEWALK
	BRICK PAVER TRUCK APRON
	BIKE LANE PAVEMENT MARKING
	BIKE LANE CROSSING MARKING
	BITUMINOUS SHARED USE PATH
	CURB EXTENSION
	PAVEMENT MARKING
	COLORLED STAMPED PAVEMENT
	L 38 LINEAR SEGMENT, SEE SHEET C-601
	C 41 CURVED SEGMENT, SEE SHEET C-601
	DBYL DOUBLE YELLOW PAINTED LINE
	DYL DASHED YELLOW PAINTED LINE
	SWL SOLID WHITE PAINTED LINE
	PSM PARKING SPACE MARKING
	VGC VERTICAL GRANITE CURB
	FGC FLUSH GRANITE CURB
	MGC MOUNTABLE GRANITE CURB
	TGC TRANSITION GRANITE CURB

- ### ROADWAY SHEET NOTES
- SEE SHEET G-002 FOR GENERAL PROJECT NOTES.
 - EXISTING CURBS SHALL DEFINE LIMITS OF MILLING & OVERLAY UNLESS OTHERWISE IDENTIFIED ON PLANS.
 - REMOVE AND SALVAGE ALL EXISTING SIGNAL EQUIPMENT TO THE TOWN. PAVEMENT PATCHES TO MATCH EXISTING MATERIALS.
 - PARKING STALL WIDTHS SHALL VARY. PROVIDE 8' MINIMUM TO EX CURB, NOTIFY TOWN AND ENGINEER OF ANY DISCREPANCIES.
 - R7-6 SIGNS TO HAVE TEXT INDICATING LOADING HOURS 6:00 AM - 10:00 AM.
 - ADJUST FRAMES OF ALL UTILITY STRUCTURES AND VALVE BOXES WITHIN THE LIMIT OF WORK TO PROPOSED GRADES AS SHOWN ON PLANS.
 - SEE SHEET C-503 FOR SIGNAGE SCHEDULE.
 - SEE SHEET C-601 FOR GEOMETRIC INFORMATION OF ROADWAY ALIGNMENT LAYOUTS.

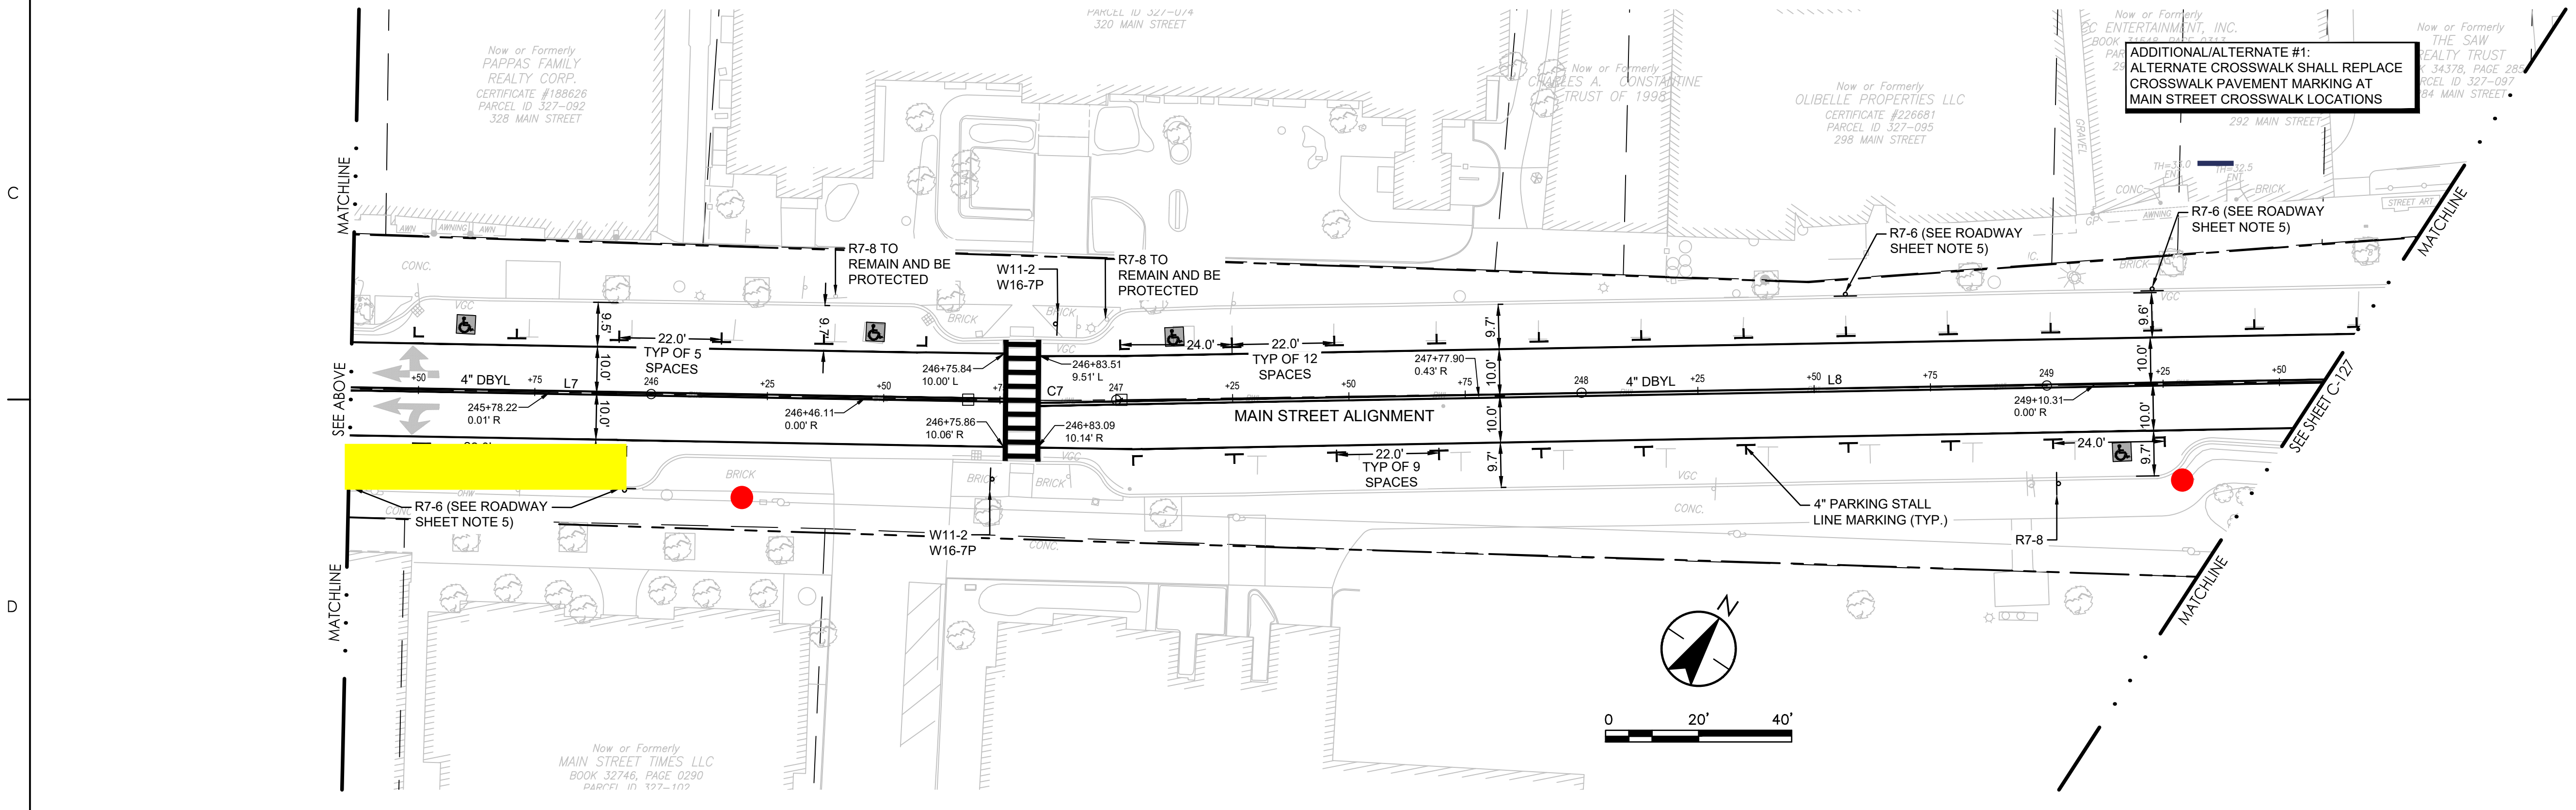

Revision	By	Appd	YYYY.MM.DD
BID DOCUMENTS	PCW	GPR	2026.02.06
100% DESIGN DRAFT	PCW	GPR	2025.12.22
75% DESIGN DRAFT	PCW	GPR	2025.05.23
75% DESIGN DRAFT	PCW	GPR	2025.04.04
25% DESIGN	AMJ	GPR	2024.11.22
Issued	By	Appd	YYYY.MM.DD

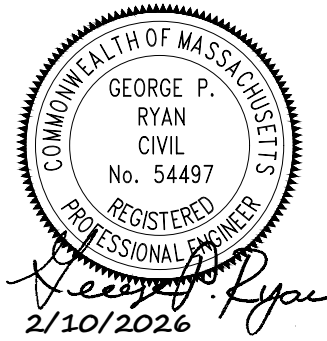


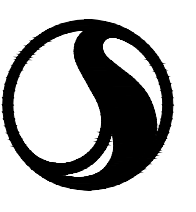 **Stantec**

Stantec Consulting Services Inc.
40 Water Street, 3rd Floor
Boston, MA 02109
Tel: 617-234-3100
www.stantec.com

Copyright Reserved

The Contractor shall verify and be responsible for all dimensions. DO NOT scale the drawing - any errors or omissions shall be reported to Stantec without delay. The Copyrights to all designs and drawings are the property of Stantec. Reproduction or use for any purpose other than that authorized by Stantec is forbidden.

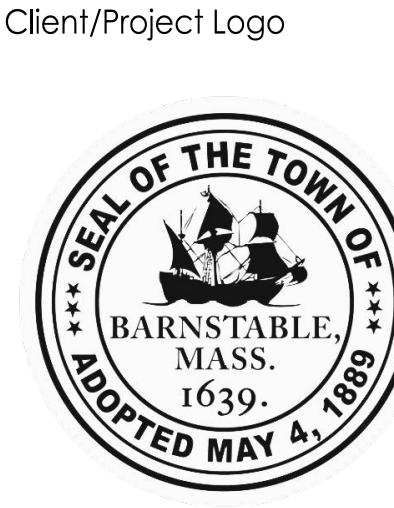

Client/Project Logo	Client/Project
THE TOWN OF BARNSTABLE, MA	DOWNTOWN HYANNIS GREAT STREETS
HYANNIS, MA	File Name: 210400118.C-102
Dwn.	Dsgn.
Chkd.	YYYY.MM.DD

Title		
ROADWAY PLAN		
MAIN STREET 239+97 - 249+60		
Contract No.	Sheet	Scale
210400118	20 of 89	1" = 20'
Revision	Drawing No.	
		C-108



**SERVICE
ZONE
7AM TO
11AM
30 MINUTE
LIMIT**
➔

**SERVICE
ZONE
7AM TO
11AM
30 MINUTE
LIMIT**
➔

