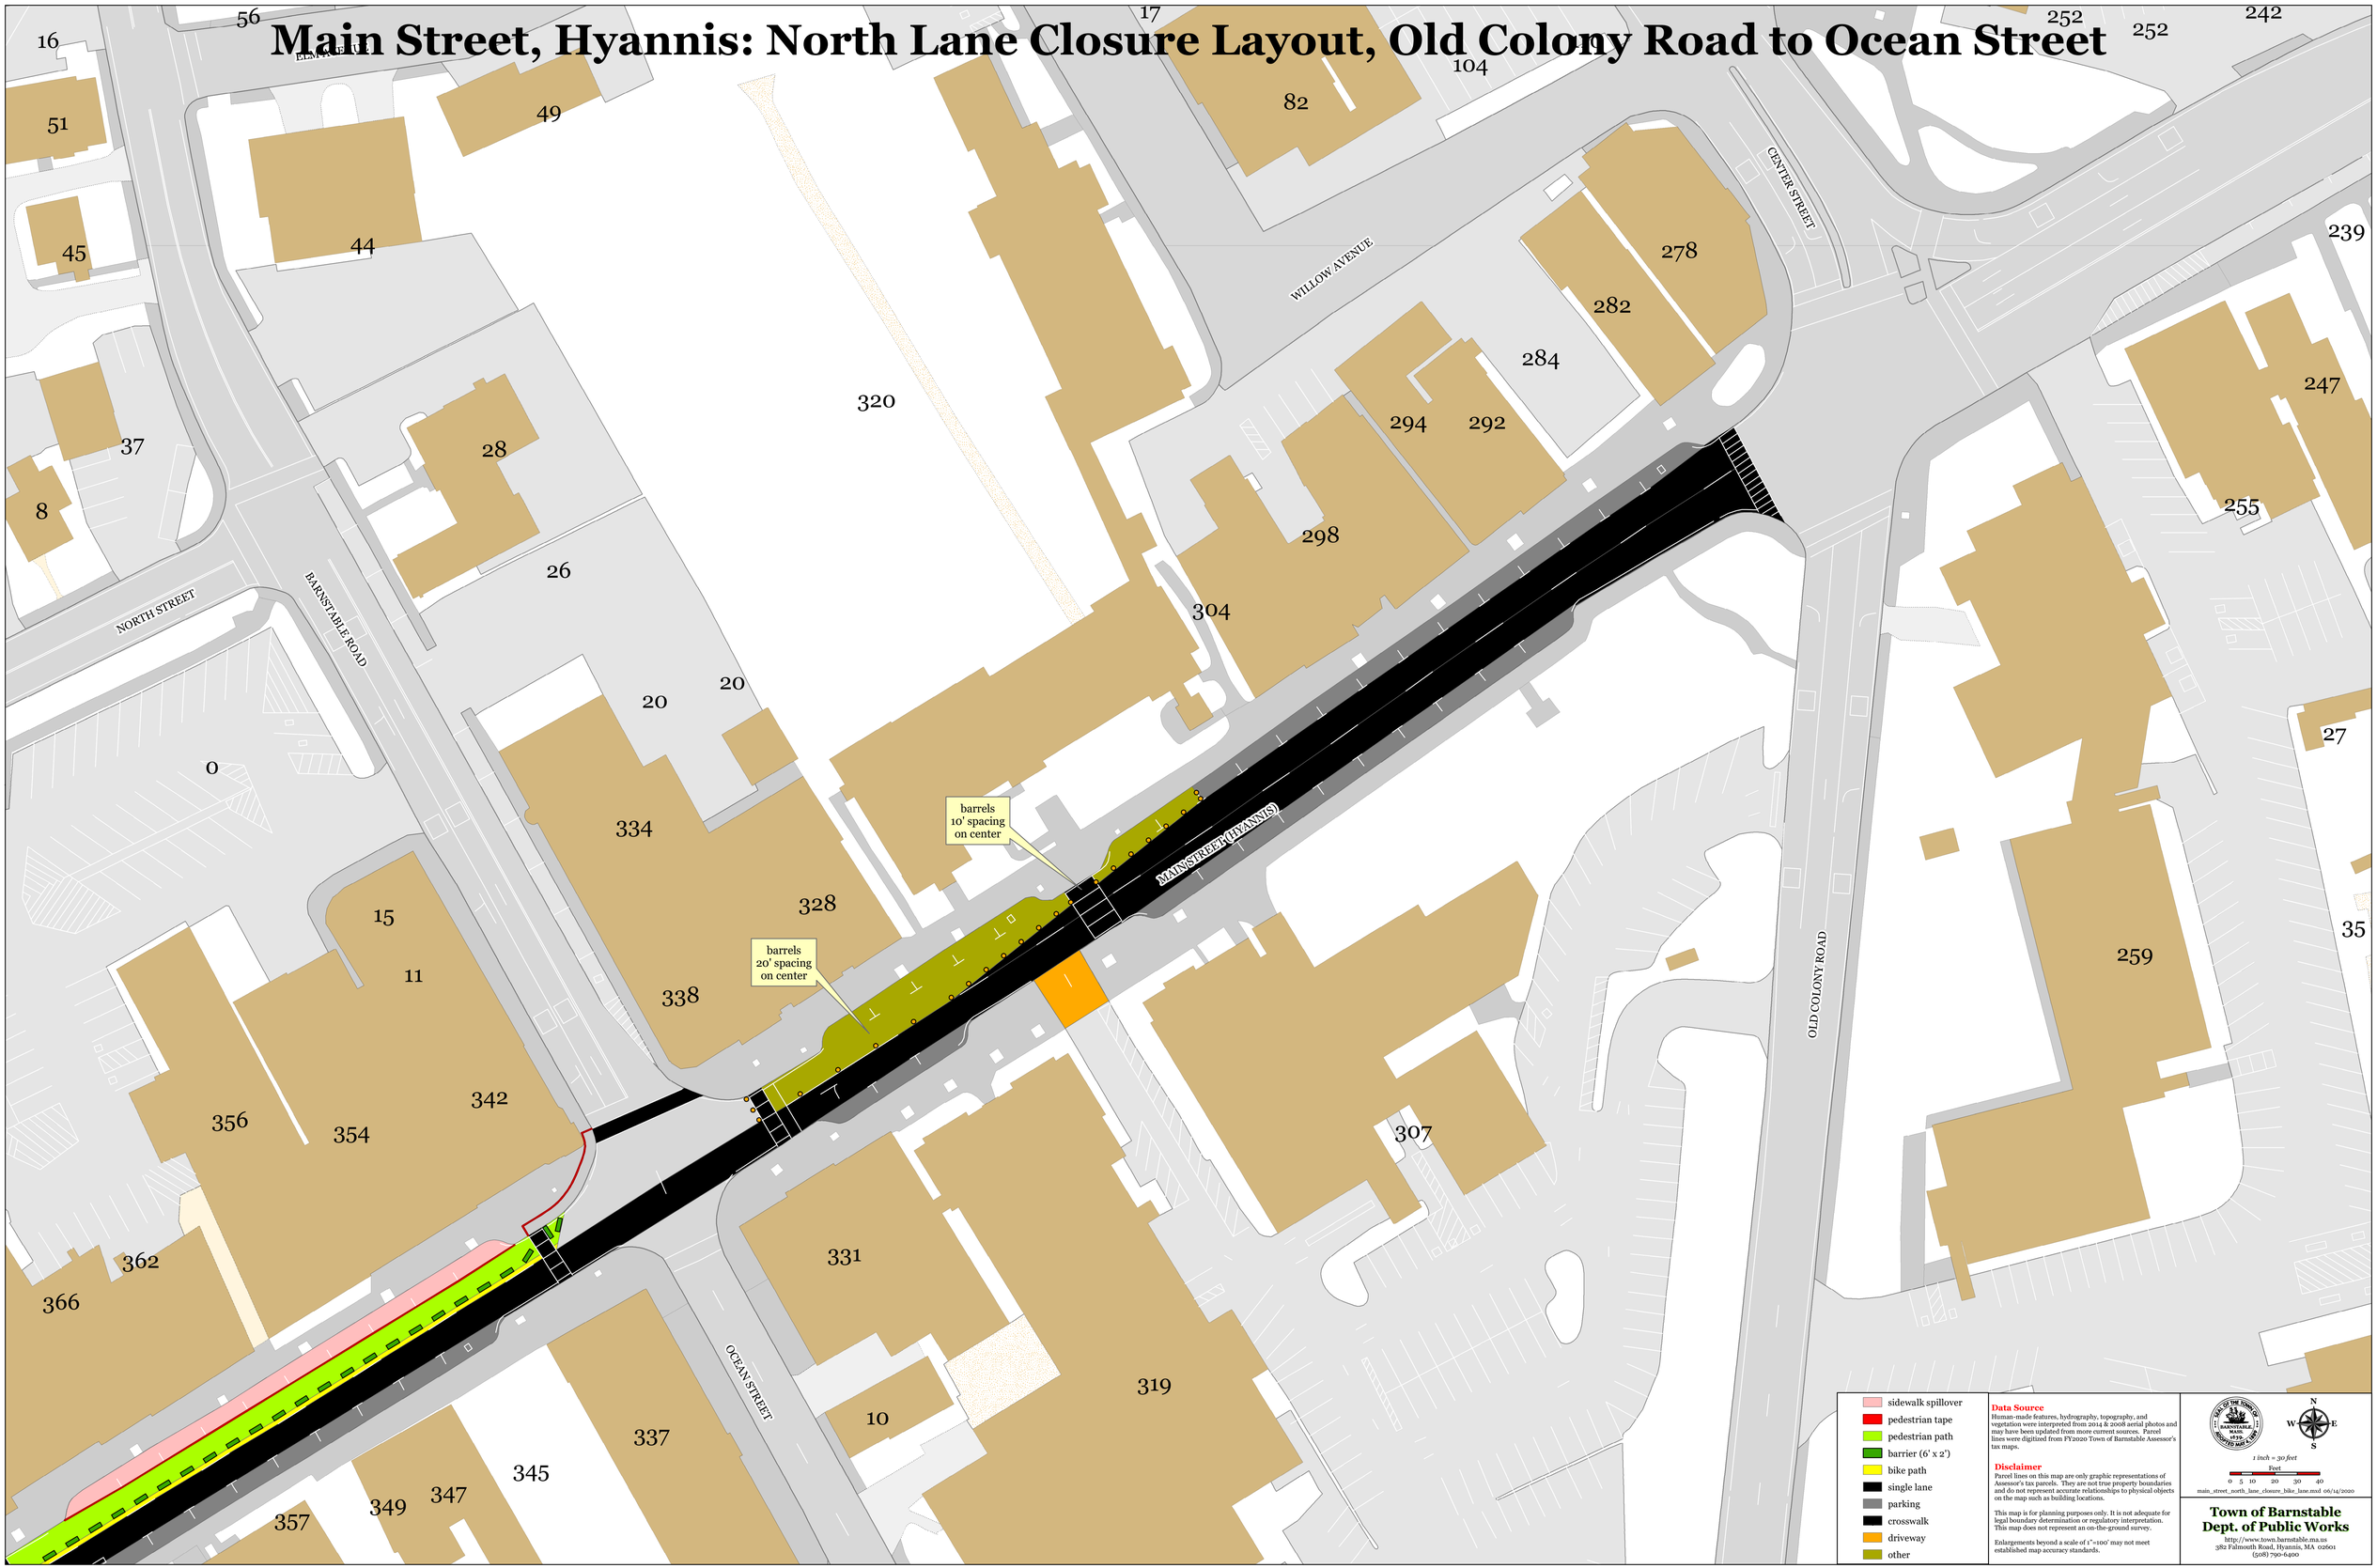# Main Street, Hyannis: North Lane Closure Layout, Old Colony Road to Ocean Street